


01 PODIUM EDGE DETAIL / REAR OF BLOCK A  
711 PLAN SCALE 1:20

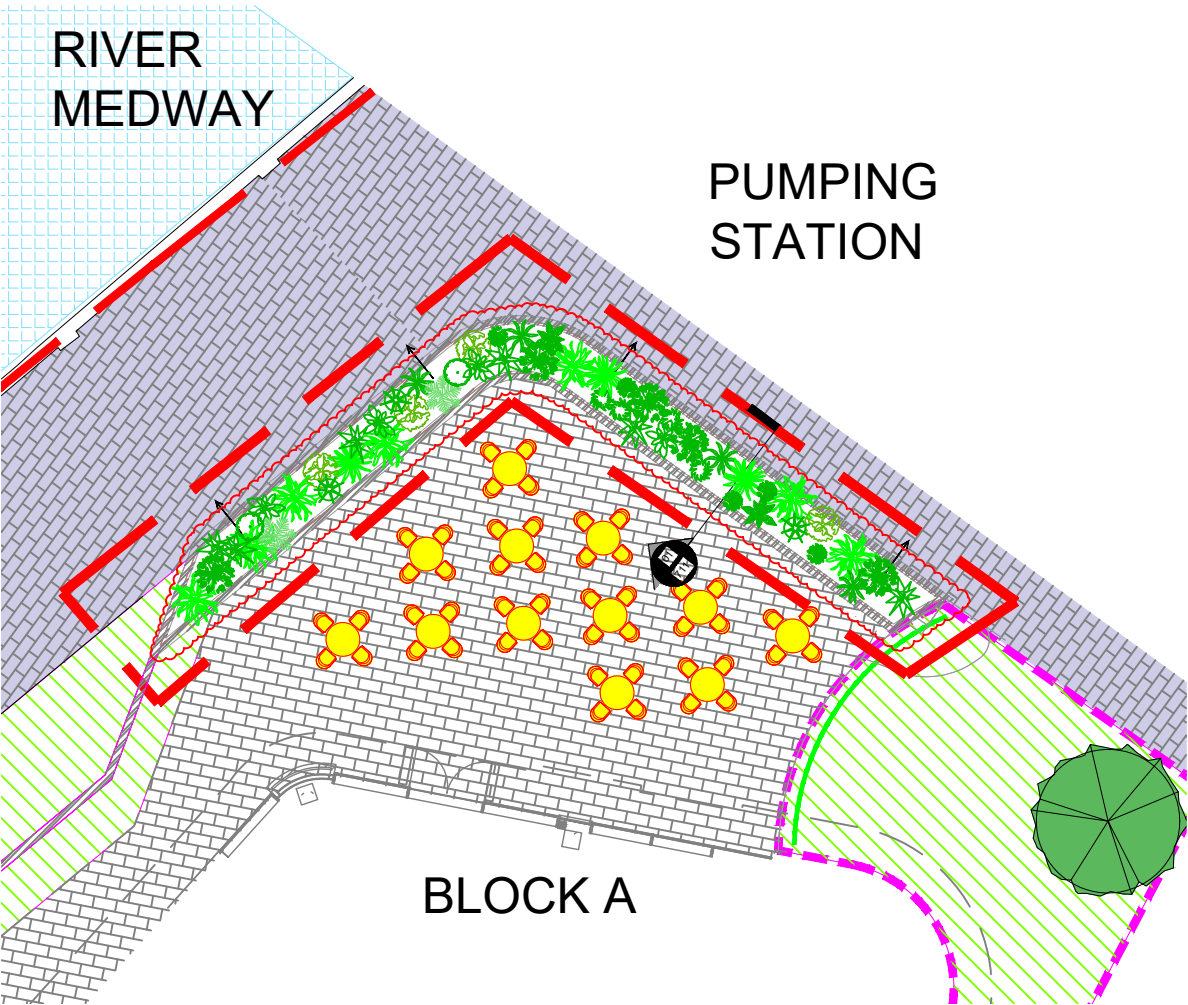

02 LOCATION OF PODIUM EDGE DETAIL / REAR OF BLOCK A  
711 PLAN SCALE 1:100

Notes

1. This drawing has been prepared in accordance with the scope of RAAMP's appointment with its client and is subject to the terms and conditions of that appointment. RAAMP accepts no liability for any use of this document other than by its client and only for the purposes for which it was prepared and provided.

2. If received electronically it is the recipients responsibility to print to correct scale. Only written dimensions should be used.

3. Where applicable Ordnance Survey (c) Crown Copyright 2023 All rights reserved.

4. To be read with Hollaway architects drawing:  
- 18.027-A-P210-DE003-C0: Basement Details 05-07

0m 1.0m  
SCALE 1:20

Scale bar is for planning submission purpose only

NOTE	Issue for planning, scale bar shown	YT	AR	09/09/24
NOTE	Submitted for planning, subsequently advised by Medway Planning department 01/08/24, previous planning submissions (by others) to be withdrawn and landscape planning condition to be reworded by Medway planning, prior to resubmission. Confirmed 22/08/24.	YT	AR	31/07/24 01/08/24 22/08/24
NOTE	Issue for planning:	YT	AR	31/07/24
P3	Planting shown to the top of the concrete, within the masonry upstands	YT	AR	31/07/24
P2	Finish to the top of the concrete and detail clarified, Artificial grass, drainage outlets and heights of brickwork shown	YT	AR	25/07/24
P1	First Issue	YT	AR	24/07/24
Rev	Description	By	CB	Date



RAAMP

**REVILL ARCHITECTS  
AND  
MASTER PLANNERS**

T: 07436 393167  
E: andrerevill@raamp.co.uk



Client	MEDWAY DEVELOPMENT COMPANY LTD		
Project	CHATHAM WATERFRONT RIBA STAGE 4		
Title	PODIUM EDGE DETAIL: REAR OF BLOCK A TERRACE / TO PUMPING STATION & RIVER MEDWAY		
Status	Drawn By	PM/Checked by	
PRELIMINARY	YT	AR	
Job Ref	Scale @ A3	Date Created	
RAAMP	1:20 / 1:100 @A3	JULY 2024	
RAAMP Drawing / Figure Number		Rev	
18.037-RAAMP-V1-00-DR-711-S3-P3			